



LEGEND:

EXISTING DESIGNATION BOUNDARY
ALTERATION TO EXISTING
DESIGNATION BOUNDARY
(TEMPORARY FOR CONSTRUCTION)

PAVEMENT TYPE 1A

PAVEMENT TYPE 1B

PAVEMENT TYPE 1C

PAVEMENT TYPE 2

PAVEMENT TYPE 3

PAVEMENT TYPE 4




ACCESS ROAD



PAVEMENT CYCLEWAY



PAVEMENT TYPE 5A

 

PAVEMENT TYPE 5B



PAVEMENT TYPE 6



PAVEMENT TYPE 7A




PAVEMENT TYPE 7B



PAVEMENT TYPE 8



KEY PLAN

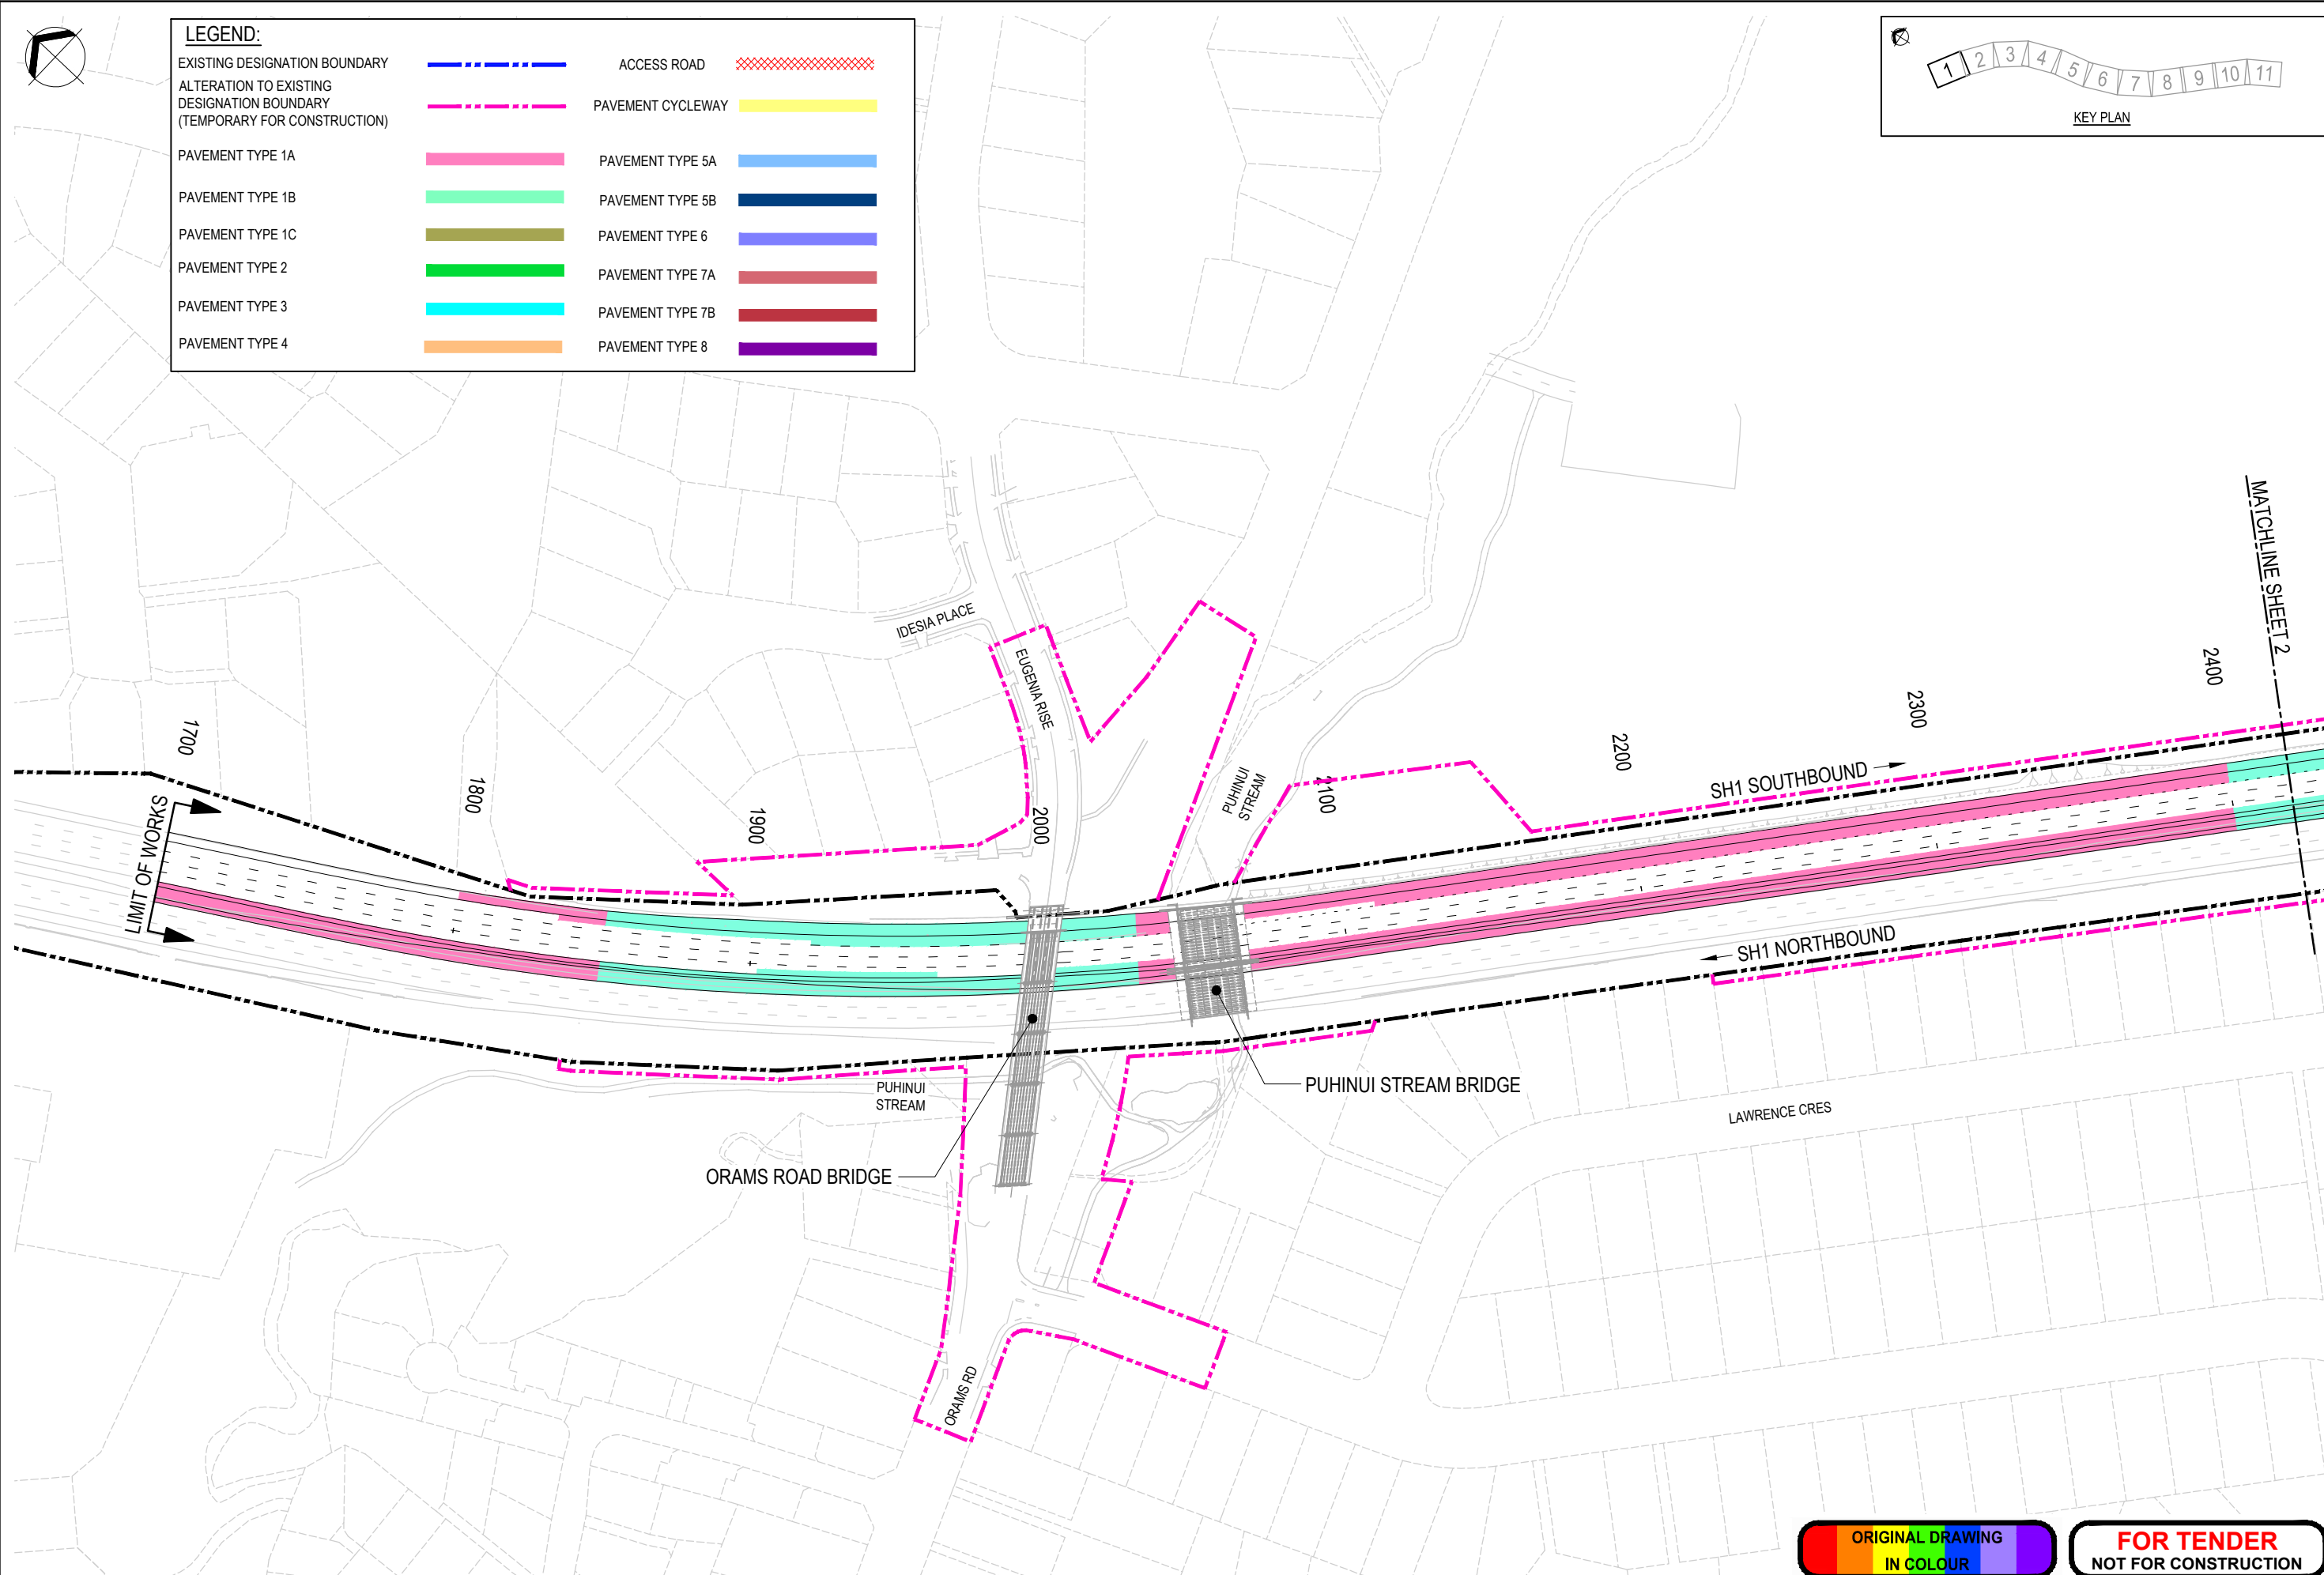

No.	Revision	By	CHK	Appd	Date
0	ISSUED FOR TENDER CONCEPTUAL DESIGN	JDT			02.06.15

Drawing Originator:
 HEB Construction
 Downer
 Beca

Original Scale (A1) 1 : 1000	Design A. Stubbs	Mar '15	Approved For Construction*
Reduced Scale (A3) 1 : 2000	Drawn C. Kobus	Mar 15	Date
	Design Checker		
	* Refer to Revision 1 for Original Signature		

Client:
 NZTRANSPORT AGENCY
WAKA KOTAHĪ

Project:
SOUTHERN CORRIDOR IMPROVEMENTS

Title:
PAVEMENT LAYOUT PLAN
SHEET 1 OF 11

Discipline	Rev.
CIVIL	0
Drawing No.	3311201-CE-0801





LEGEND:

EXISTING DESIGNATION BOUNDARY
ALTERATION TO EXISTING
DESIGNATION BOUNDARY
(TEMPORARY FOR CONSTRUCTION)

PAVEMENT TYPE 1A

PAVEMENT TYPE 1B

PAVEMENT TYPE 1C

PAVEMENT TYPE 2

PAVEMENT TYPE 3


PAVEMENT TYPE 4



ACCESS ROAD



PAVEMENT CYCLEWAY

 

PAVEMENT TYPE 5A



PAVEMENT TYPE 5B



PAVEMENT TYPE 6



PAVEMENT TYPE 7A




PAVEMENT TYPE 7B



PAVEMENT TYPE 8



KEY PLAN

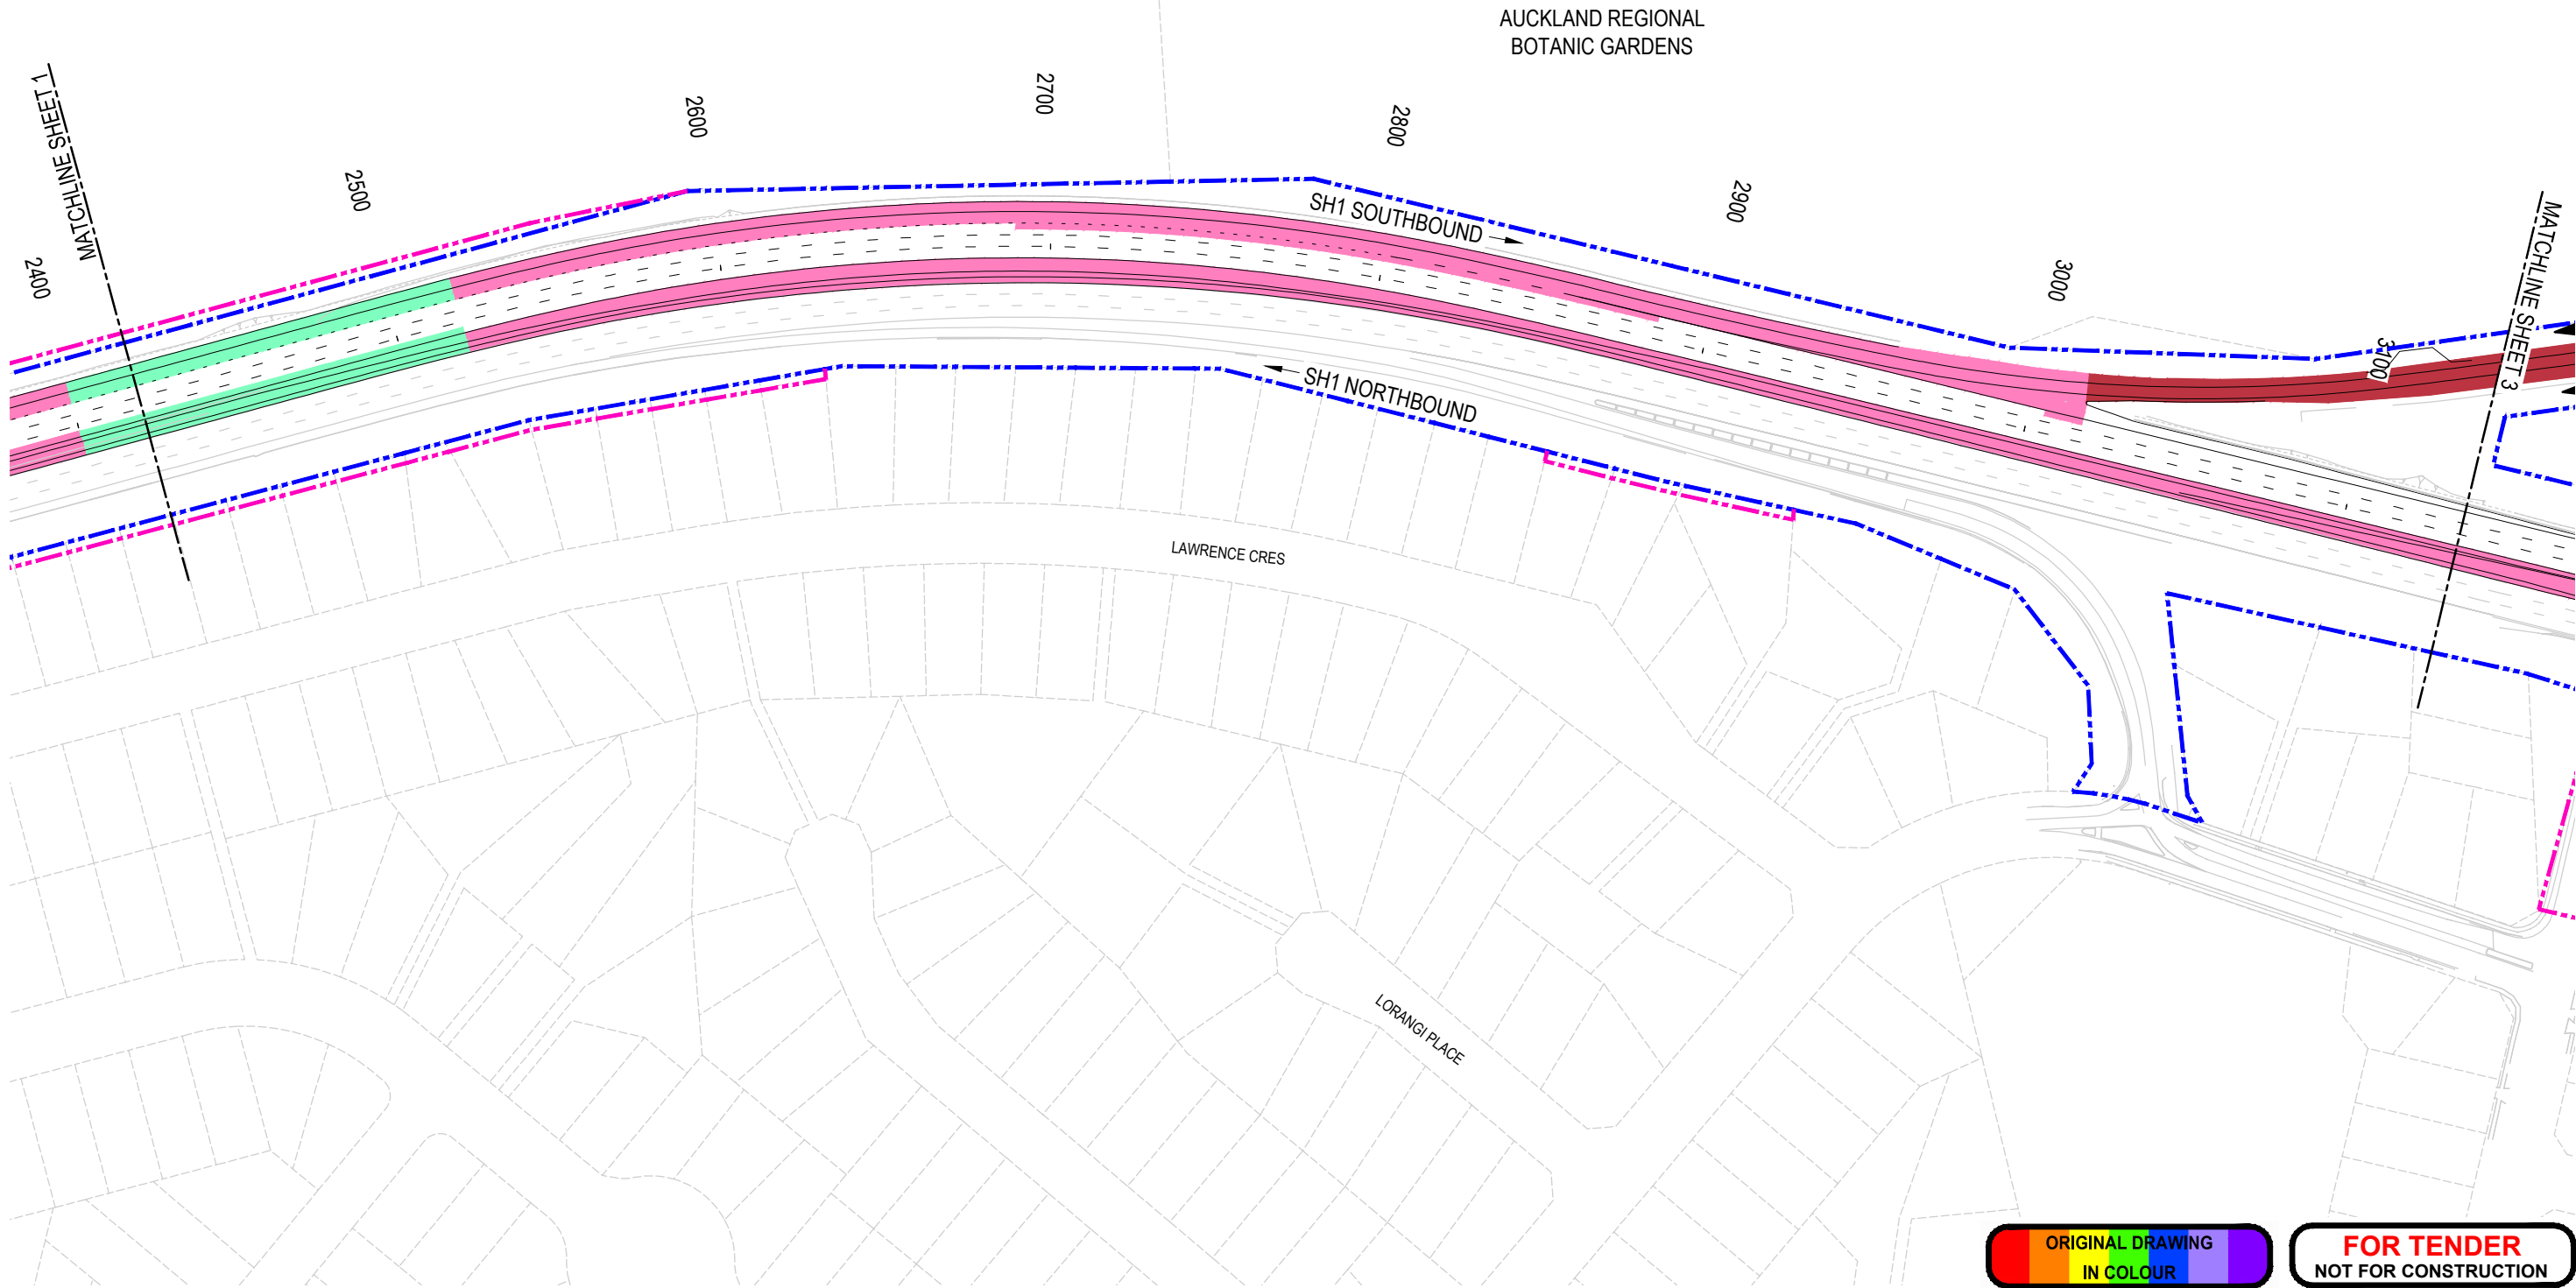

No.	Revision	By	Chk	Appd	Date
0	ISSUED FOR TENDER CONCEPTUAL DESIGN	JDT			02.06.15

Drawing Originator:

Original Scale (A1) 1 : 1000	Design A. Stubbs Mar '15	Approved For Construction*
Reduced Scale (A3) 1 : 2000	Drawn C. kobus Mar '15	Date
	Design Check	
	* Refer to Revision 1 for Original Signature	

Client:
 NZTRANSPORT AGENCY
WAKA KOTAHĪ

Project: SOUTHERN CORRIDOR IMPROVEMENTS

Title: PAVEMENT LAYOUT PLAN SHEET 2 OF 11

Discipline CIVIL	Rev. 0
Drawing No. 3311201-CE-0802	



FOR TENDER
NOT FOR CONSTRUCTION



LEGEND:

EXISTING DESIGNATION BOUNDARY
ALTERATION TO EXISTING
DESIGNATION BOUNDARY
(TEMPORARY FOR CONSTRUCTION)

PAVEMENT TYPE 1A

PAVEMENT TYPE 1B

PAVEMENT TYPE 1C

PAVEMENT TYPE 2

PAVEMENT TYPE 3

PAVEMENT TYPE 4



ACCESS ROAD

PAVEMENT CYCLEWAY

PAVEMENT TYPE 5A


PAVEMENT TYPE 5B

PAVEMENT TYPE 6


PAVEMENT TYPE 7A

PAVEMENT TYPE 7B

PAVEMENT TYPE 8

 

KEY PLAN

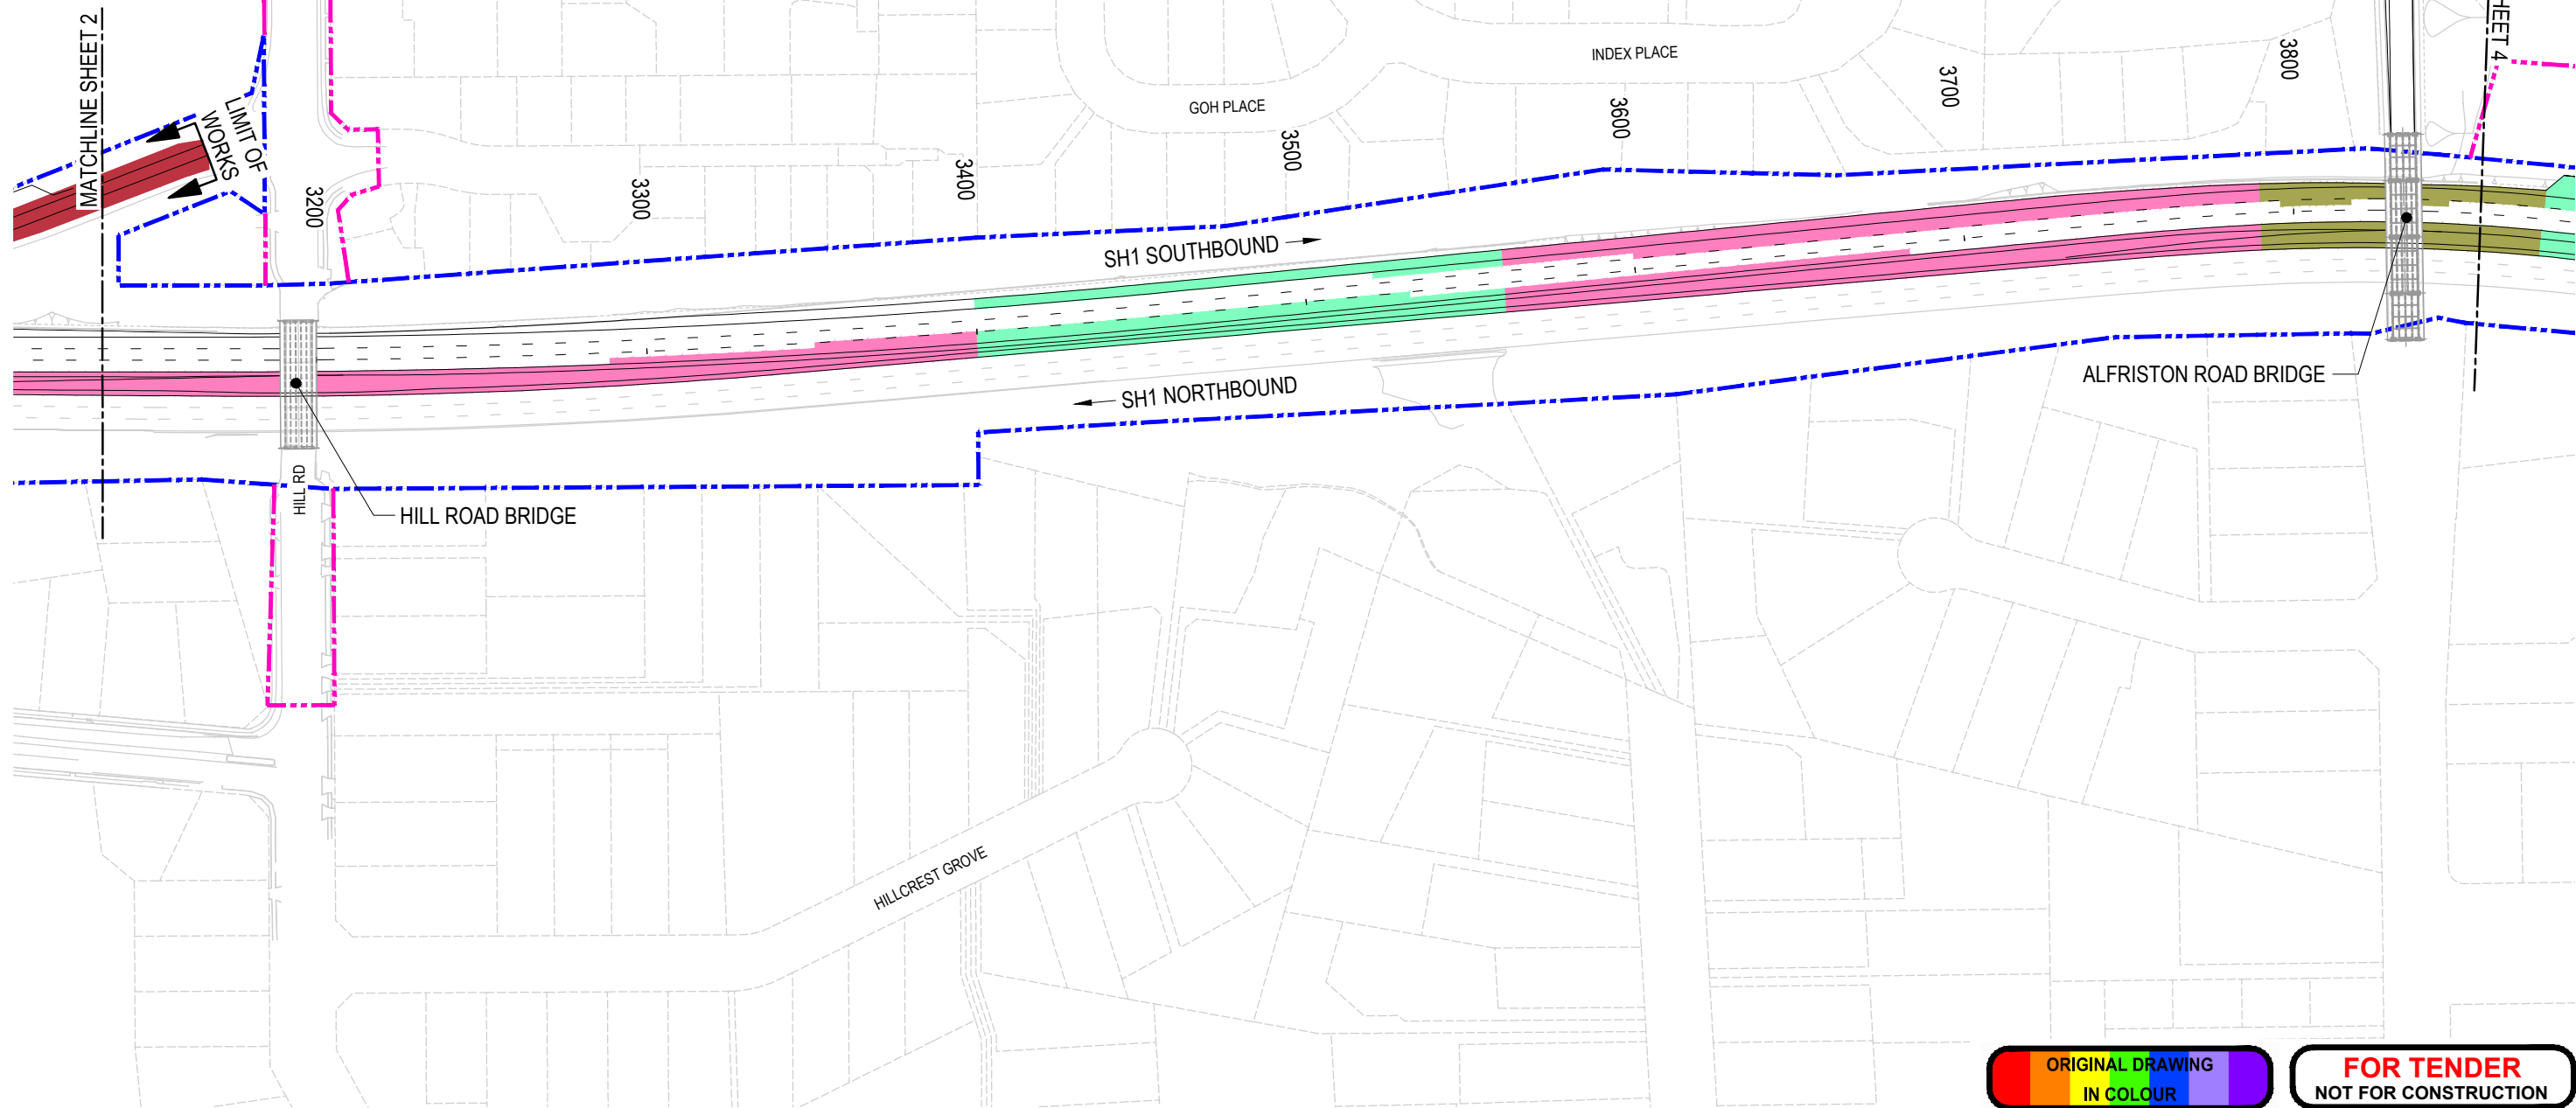

No.	Revision	By	Chk	Appd	Date
0	ISSUED FOR TENDER CONCEPTUAL DESIGN	JDT			02.06.15

Drawing Originator:

Original Scale (A1) 1 : 1000	Design A. Stubbs C. Kobus	Mar '15 Mar '15	Approved For Construction*
Reduced Scale (A3) 1 : 2000	Design Check		Date

* Refer to Revision 1 for Original Signature

Client:
 NZTRANSPORT AGENCY
WAKA KOTAHĪ

Project: SOUTHERN CORRIDOR IMPROVEMENTS

ORIGINAL DRAWING
IN COLOUR

FOR TENDER
NOT FOR CONSTRUCTION

Title: PAVEMENT LAYOUT PLAN
SHEET 3 OF 11

Discipline CIVIL	Rev. 0
Drawing No. 3311201-CE-0803	



LEGEND:

EXISTING DESIGNATION BOUNDARY
ALTERATION TO EXISTING
DESIGNATION BOUNDARY
(TEMPORARY FOR CONSTRUCTION)

PAVEMENT TYPE 1A

PAVEMENT TYPE 1B

PAVEMENT TYPE 1C

PAVEMENT TYPE 2

PAVEMENT TYPE 3


PAVEMENT TYPE 4




ACCESS ROAD



PAVEMENT CYCLEWAY

 

PAVEMENT TYPE 5A

 

PAVEMENT TYPE 5B



PAVEMENT TYPE 6



PAVEMENT TYPE 7A




PAVEMENT TYPE 7B



PAVEMENT TYPE 8



KEY PLAN

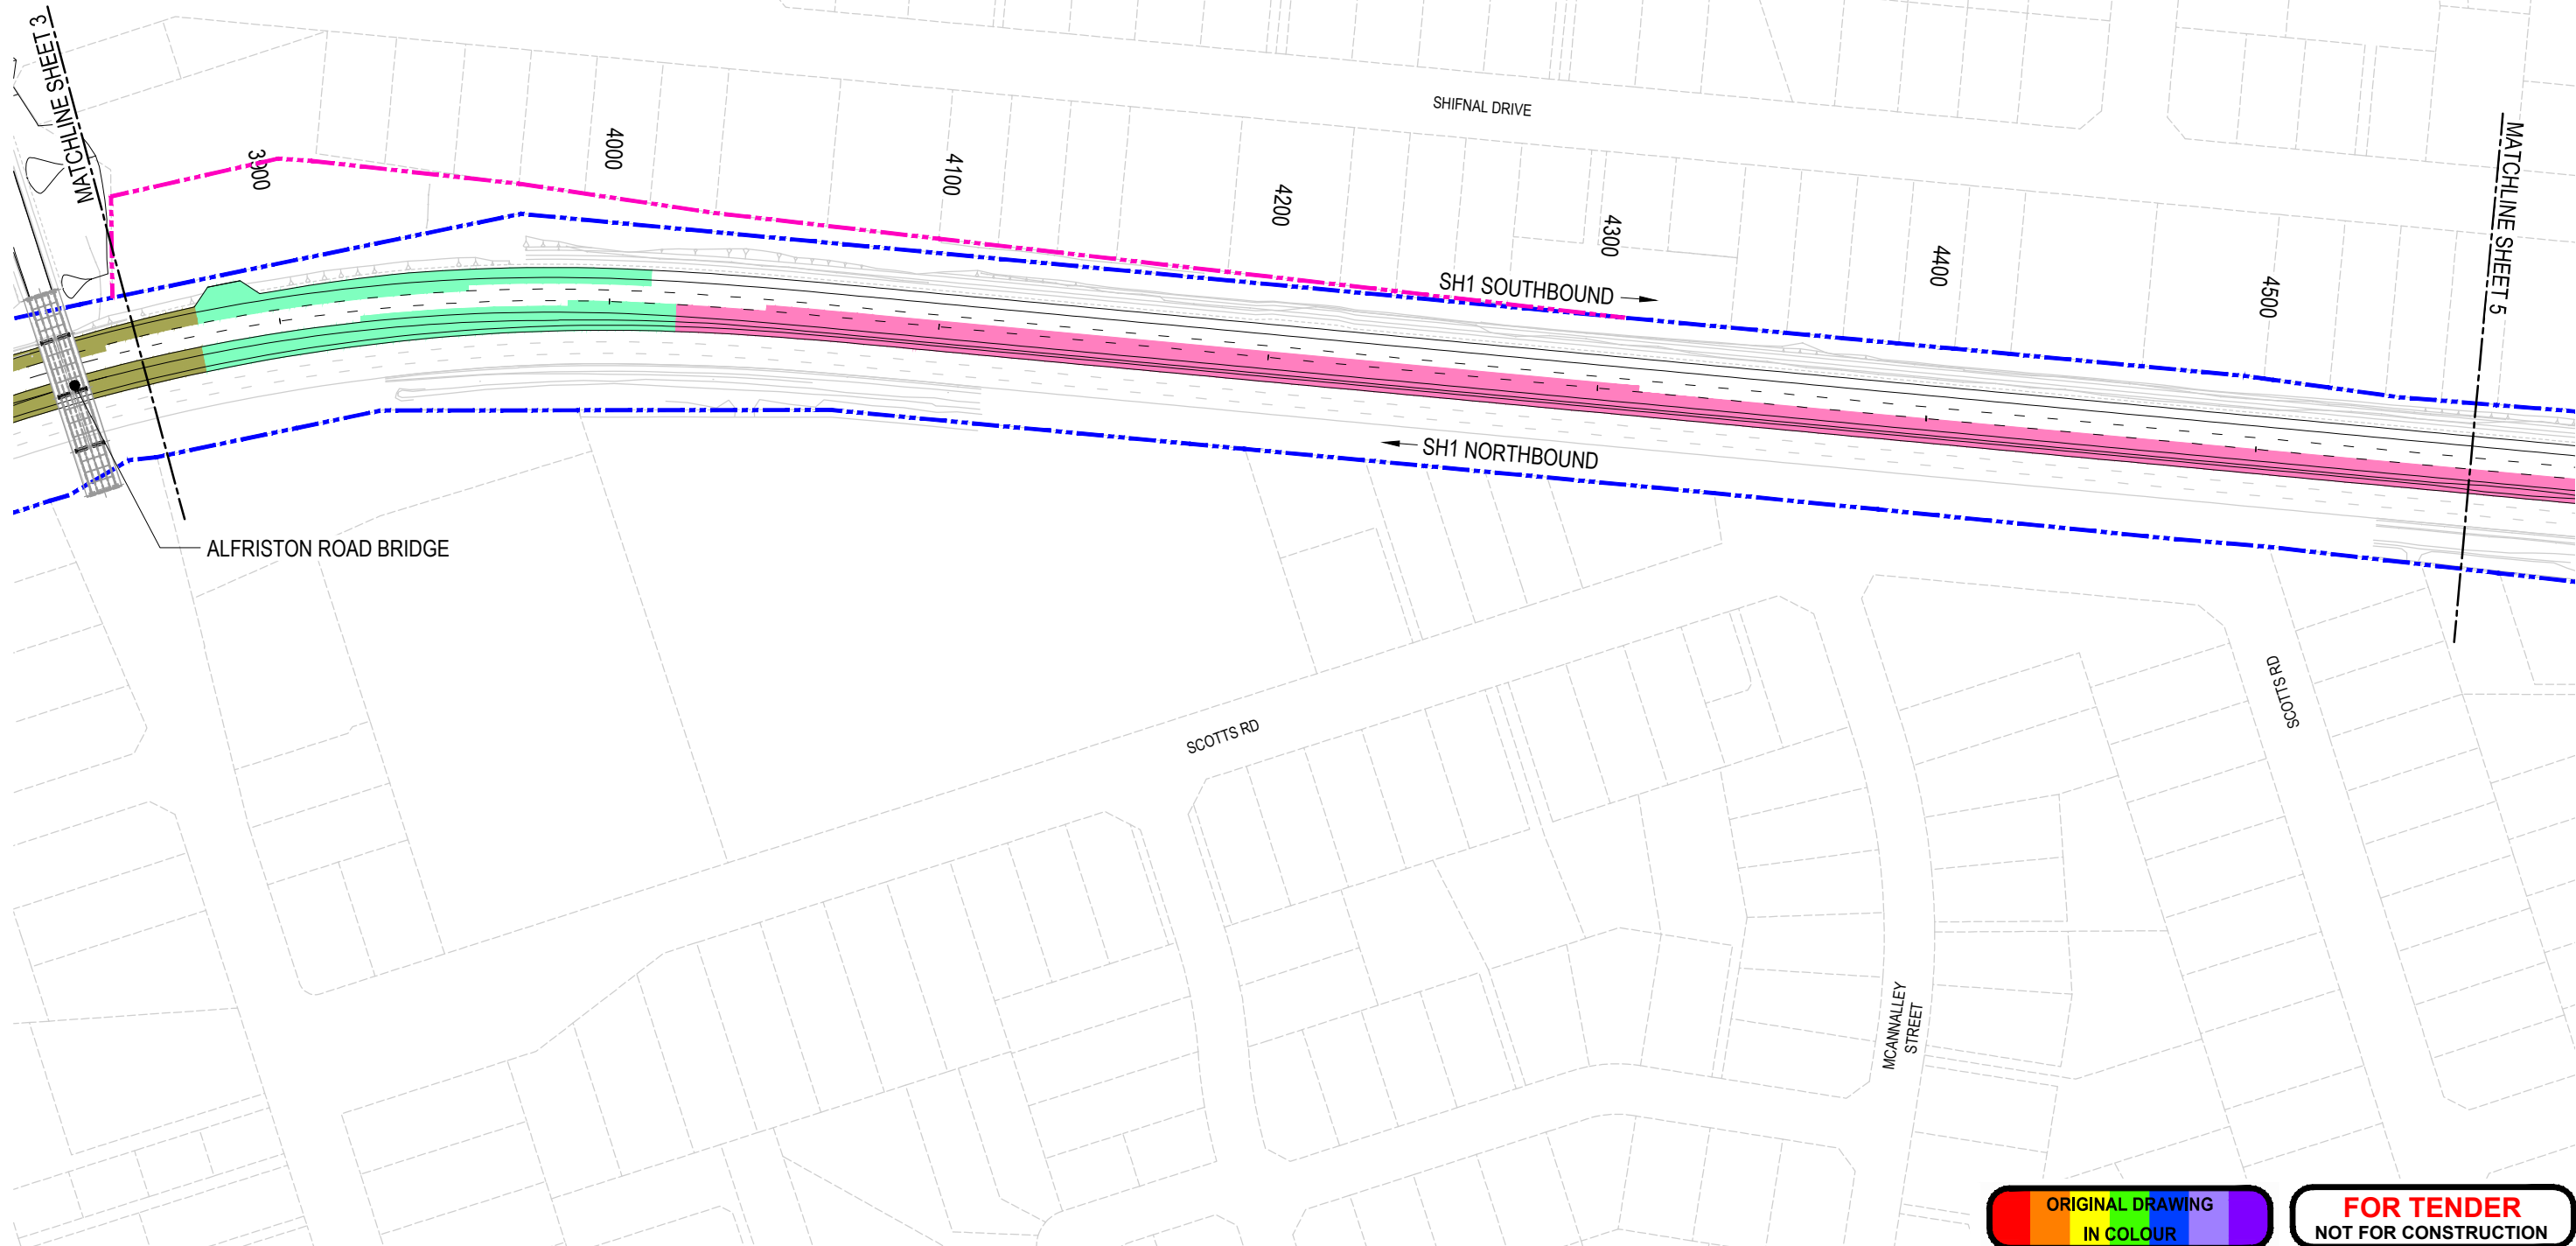

No.	Revision	By	Chk	Appd	Date
0	ISSUED FOR TENDER CONCEPTUAL DESIGN	JDT			02.06.15

Drawing Originator:

Original Scale (A1) 1 : 1000	Design A. Stubbs Mar '15	Approved For Construction*
Reduced Scale (A3) 1 : 2000	Drawn C. Kobus Mar '15	Date
	Design Check	
	* Refer to Revision 1 for Original Signature	

Client:
 NZTRANSPORT AGENCY
WAKA KOTAHU


Project: SOUTHERN CORRIDOR IMPROVEMENTS

ORIGINAL DRAWING
IN COLOUR

FOR TENDER
NOT FOR CONSTRUCTION

Title: PAVEMENT LAYOUT PLAN
SHEET 4 OF 11

Discipline CIVIL	Rev. 0
Drawing No. 3311201-CE-0804	

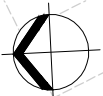

LEGEND:

EXISTING DESIGNATION BOUNDARY
ALTERATION TO EXISTING
DESIGNATION BOUNDARY
(TEMPORARY FOR CONSTRUCTION)

PAVEMENT TYPE 1A


PAVEMENT TYPE 1B

PAVEMENT TYPE 1C

PAVEMENT TYPE 2

PAVEMENT TYPE 3


PAVEMENT TYPE 4

 


ACCESS ROAD



PAVEMENT CYCLEWAY

 

PAVEMENT TYPE 5A

 

PAVEMENT TYPE 5B



PAVEMENT TYPE 6



PAVEMENT TYPE 7A



PAVEMENT TYPE 7B



PAVEMENT TYPE 8



KEY PLAN



No.	Revision	By	Chk	Appd	Date
0	ISSUED FOR TENDER CONCEPTUAL DESIGN	JDT			02.06.15

Drawing Originator:
 HEB Construction
 Downer
 Beca

Original Scale (A1) 1 : 1000	Design A. Stubbs	Mar '15	Approved For Construction*
Reduced Scale (A3) 1 : 2000	Drawn C. Kobus	Mar '15	Date
	Design Checker		
	* Refer to Revision 1 for Original Signature		

Client:
 NZTRANSPORT AGENCY
WAKA KOTAHĪ


Project: SOUTHERN CORRIDOR IMPROVEMENTS

Title: PAVEMENT LAYOUT PLAN
SHEET 5 OF 11

Discipline CIVIL	Rev. 0
Drawing No. 3311201-CE-0805	



FOR TENDER
NOT FOR CONSTRUCTION

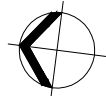

LEGEND:

EXISTING DESIGNATION BOUNDARY
ALTERATION TO EXISTING
DESIGNATION BOUNDARY
(TEMPORARY FOR CONSTRUCTION)

PAVEMENT TYPE 1A


PAVEMENT TYPE 1B

PAVEMENT TYPE 1C

PAVEMENT TYPE 2

PAVEMENT TYPE 3


PAVEMENT TYPE 4

 

ACCESS ROAD



PAVEMENT CYCLEWAY

 

PAVEMENT TYPE 5A



PAVEMENT TYPE 5B



PAVEMENT TYPE 6



PAVEMENT TYPE 7A




PAVEMENT TYPE 7B



PAVEMENT TYPE 8



KEY PLAN

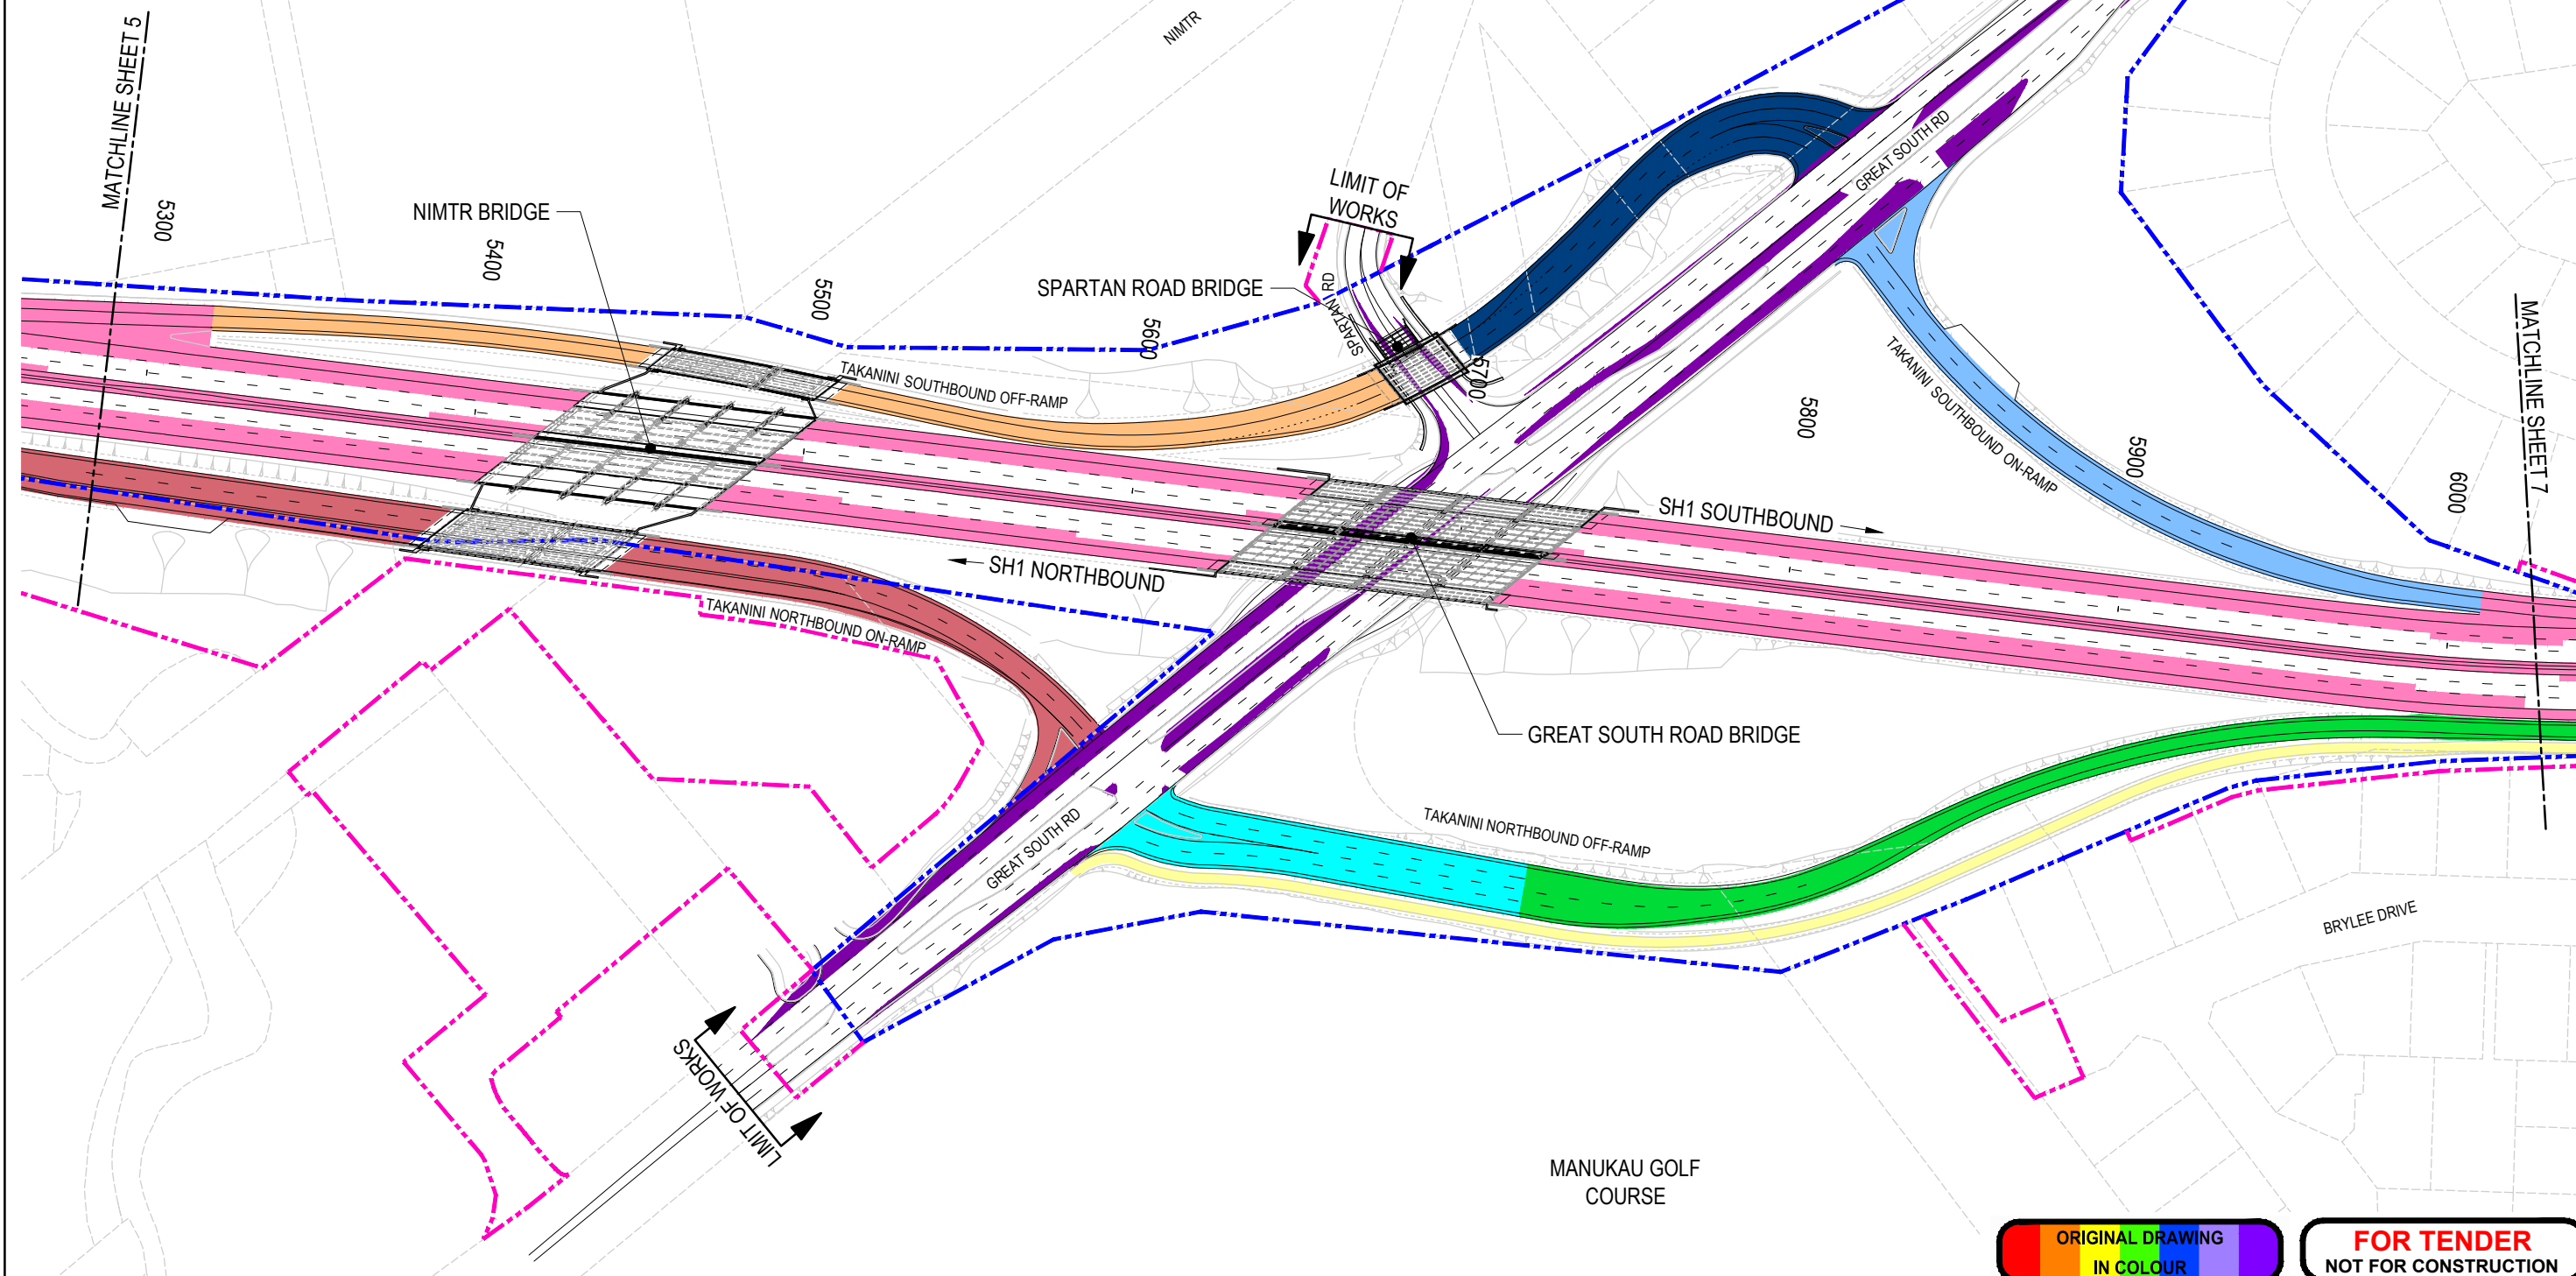

No.	Revision	By	Chk	Appd	Date
0	ISSUED FOR TENDER CONCEPTUAL DESIGN	JDT			02.06.15

Drawing Originator:

Original Scale (A1) 1 : 1000	Design A. Stubbs Mar '15	Approved For Construction*
Reduced Scale (A3) 1 : 2000	Drawn C. Kobus Mar '15	Date
	Design Checker	
	Design Checker	

* Refer to Revision 1 for Original Signature

Client:
 NZTRANSPORT AGENCY
WAKA KOTAHĪ


Project: SOUTHERN CORRIDOR IMPROVEMENTS

Title: PAVEMENT LAYOUT PLAN SHEET 6 OF 11

Discipline	Rev.
CIVIL	0
Drawing No.	3311201-CE-0806

ORIGINAL DRAWING
IN COLOUR

FOR TENDER
NOT FOR CONSTRUCTION

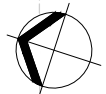

LEGEND:

EXISTING DESIGNATION BOUNDARY
ALTERATION TO EXISTING
DESIGNATION BOUNDARY
(TEMPORARY FOR CONSTRUCTION)

PAVEMENT TYPE 1A

PAVEMENT TYPE 1B

PAVEMENT TYPE 1C

PAVEMENT TYPE 2

PAVEMENT TYPE 3


PAVEMENT TYPE 4




ACCESS ROAD



PAVEMENT CYCLEWAY

 

PAVEMENT TYPE 5A

 

PAVEMENT TYPE 5B



PAVEMENT TYPE 6




PAVEMENT TYPE 7A




PAVEMENT TYPE 7B



PAVEMENT TYPE 8

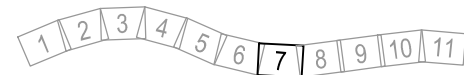

KEY PLAN

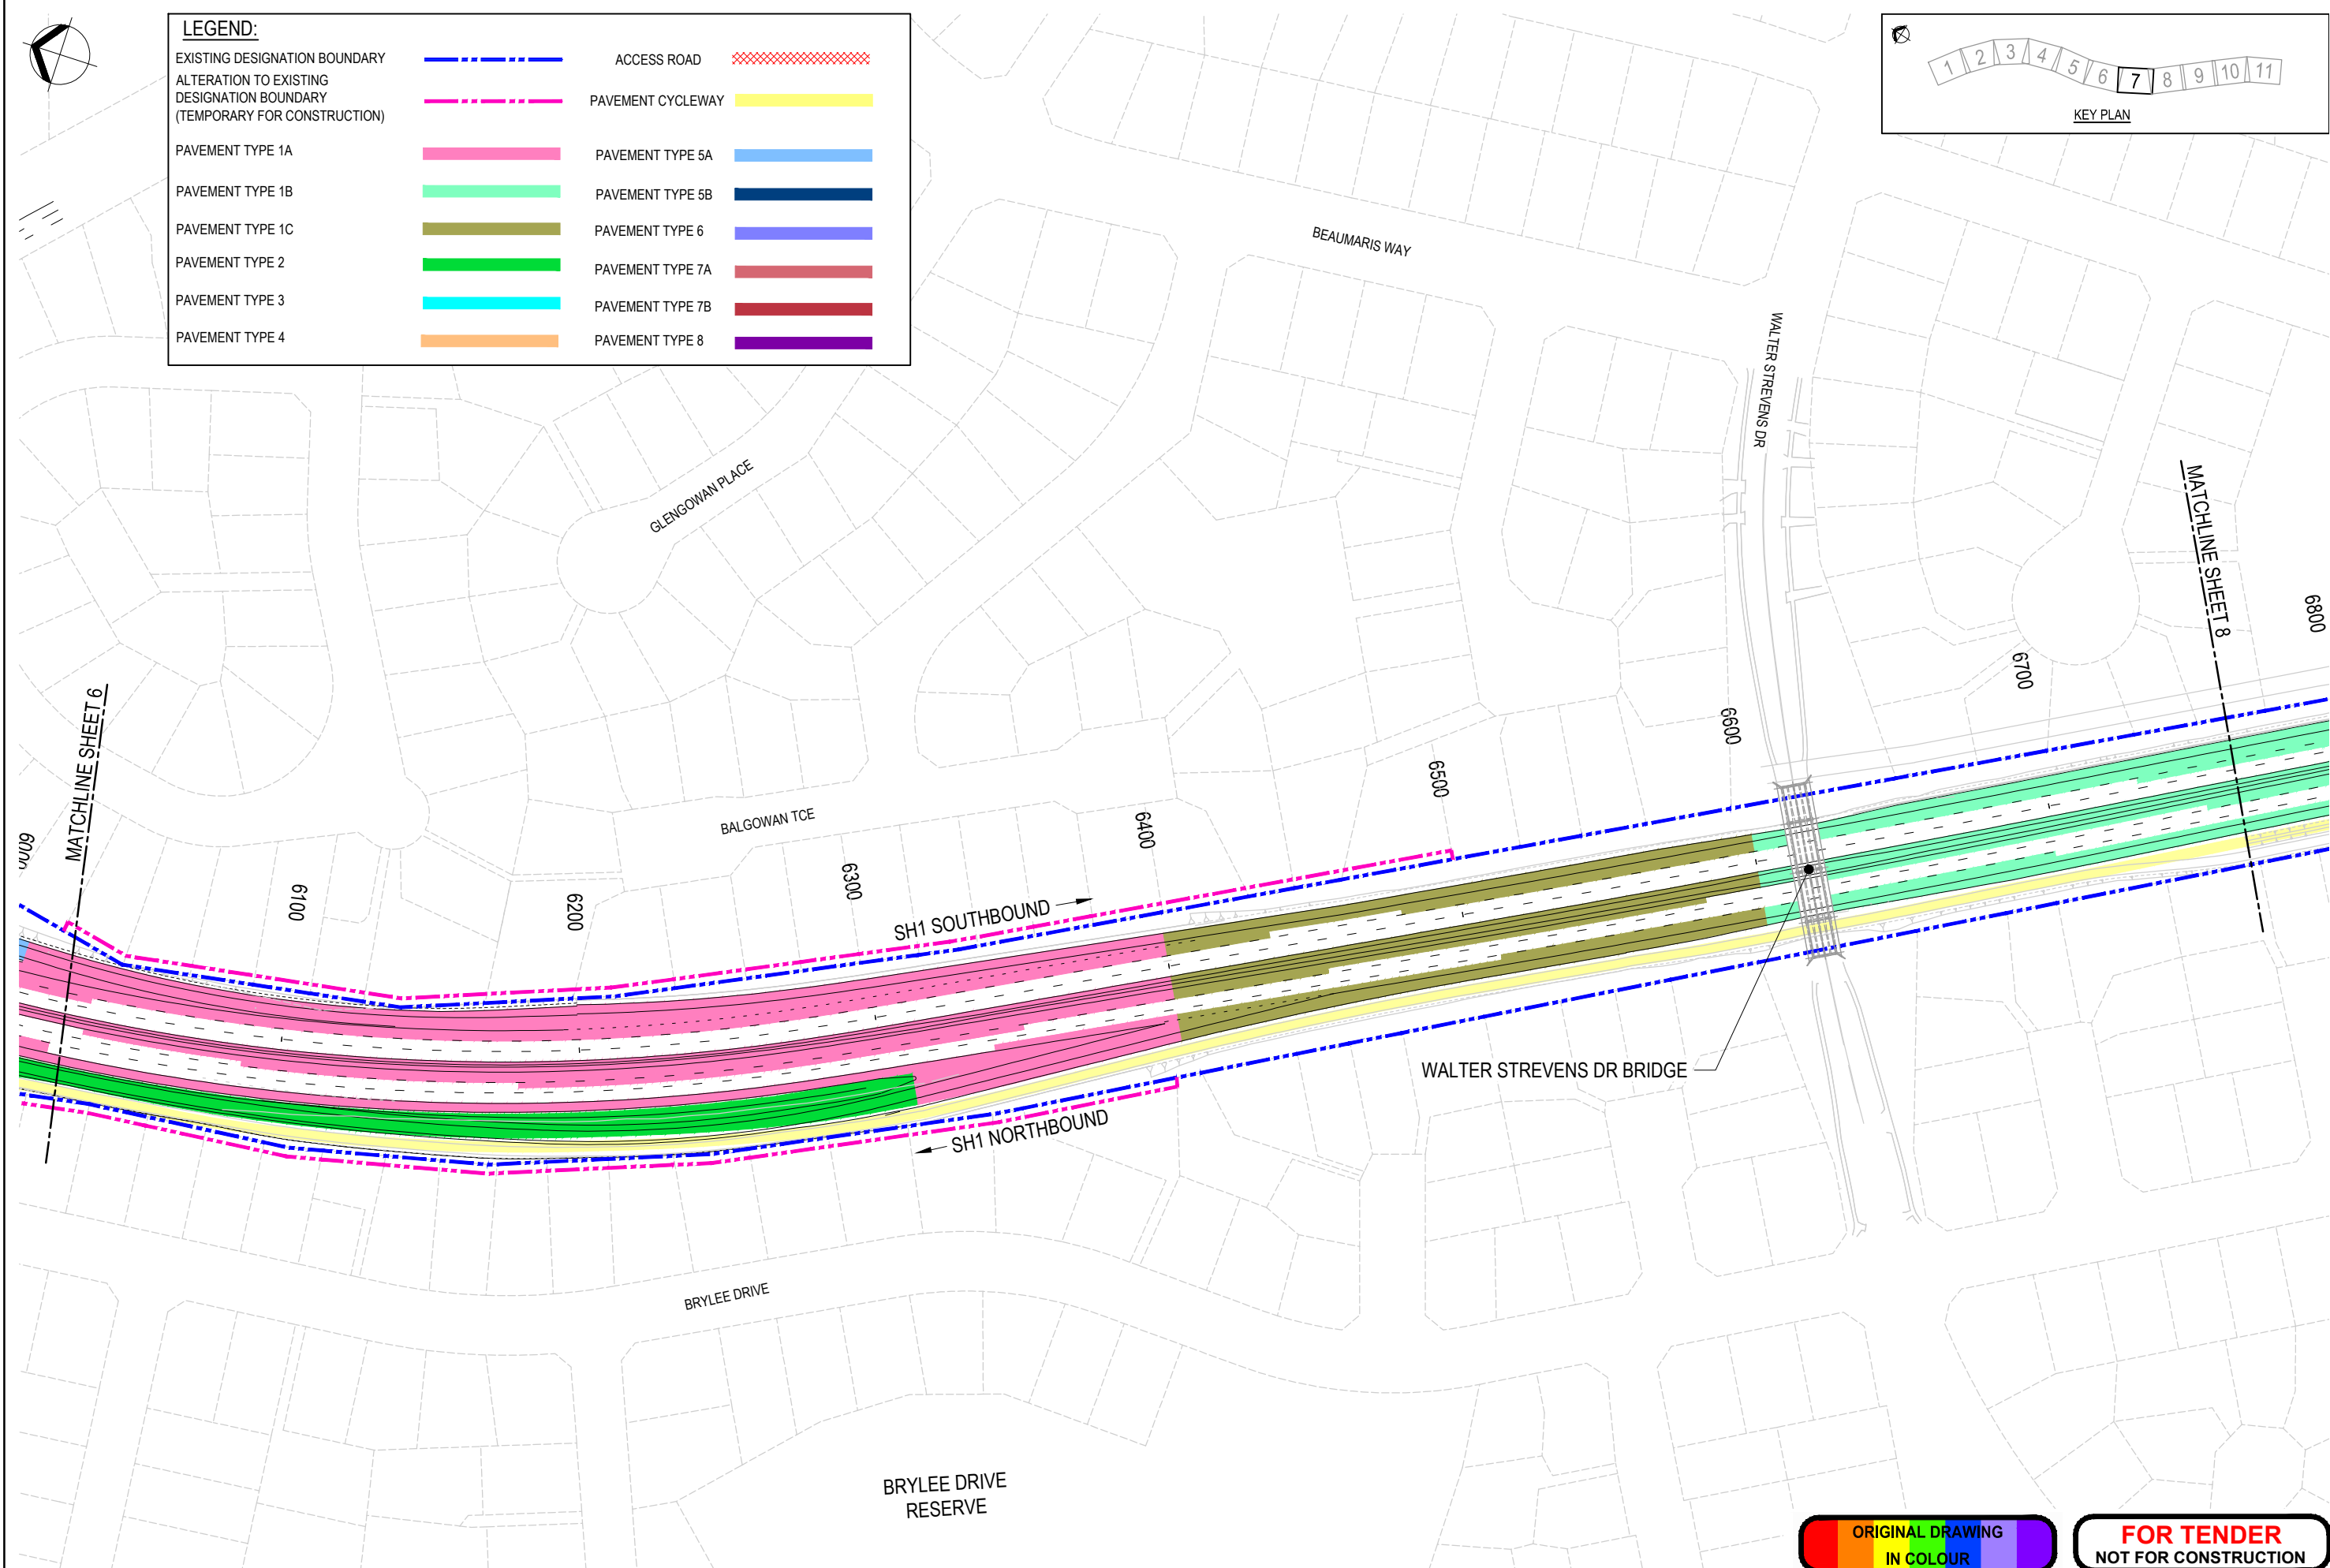

No.	Revision	By	Chk	Appd	Date
0	ISSUED FOR TENDER CONCEPTUAL DESIGN	JDT			02.06.15

Drawing Originator:

Original Scale (A1) 1 : 1000	Design A. Stubbs Mar '15	Approved For Construction*
Reduced Scale (A3) 1 : 2000	Drawn C. Kobus Mar '15	Date
	Design Check	
	*Refer to Revision 1 for Original Signature	

Client:

Project:
SOUTHERN CORRIDOR IMPROVEMENTS

Title:
PAVEMENT LAYOUT PLAN
SHEET 7 OF 11

Discipline CIVIL	Rev. 0
Drawing No. 3311201-CE-0807	





LEGEND:

EXISTING DESIGNATION BOUNDARY
ALTERATION TO EXISTING
DESIGNATION BOUNDARY
(TEMPORARY FOR CONSTRUCTION)

PAVEMENT TYPE 1A

PAVEMENT TYPE 1B

PAVEMENT TYPE 1C

PAVEMENT TYPE 2

PAVEMENT TYPE 3


PAVEMENT TYPE 4




ACCESS ROAD



PAVEMENT CYCLEWAY

 

PAVEMENT TYPE 5A

 

PAVEMENT TYPE 5B



PAVEMENT TYPE 6



PAVEMENT TYPE 7A




PAVEMENT TYPE 7B



PAVEMENT TYPE 8



KEY PLAN

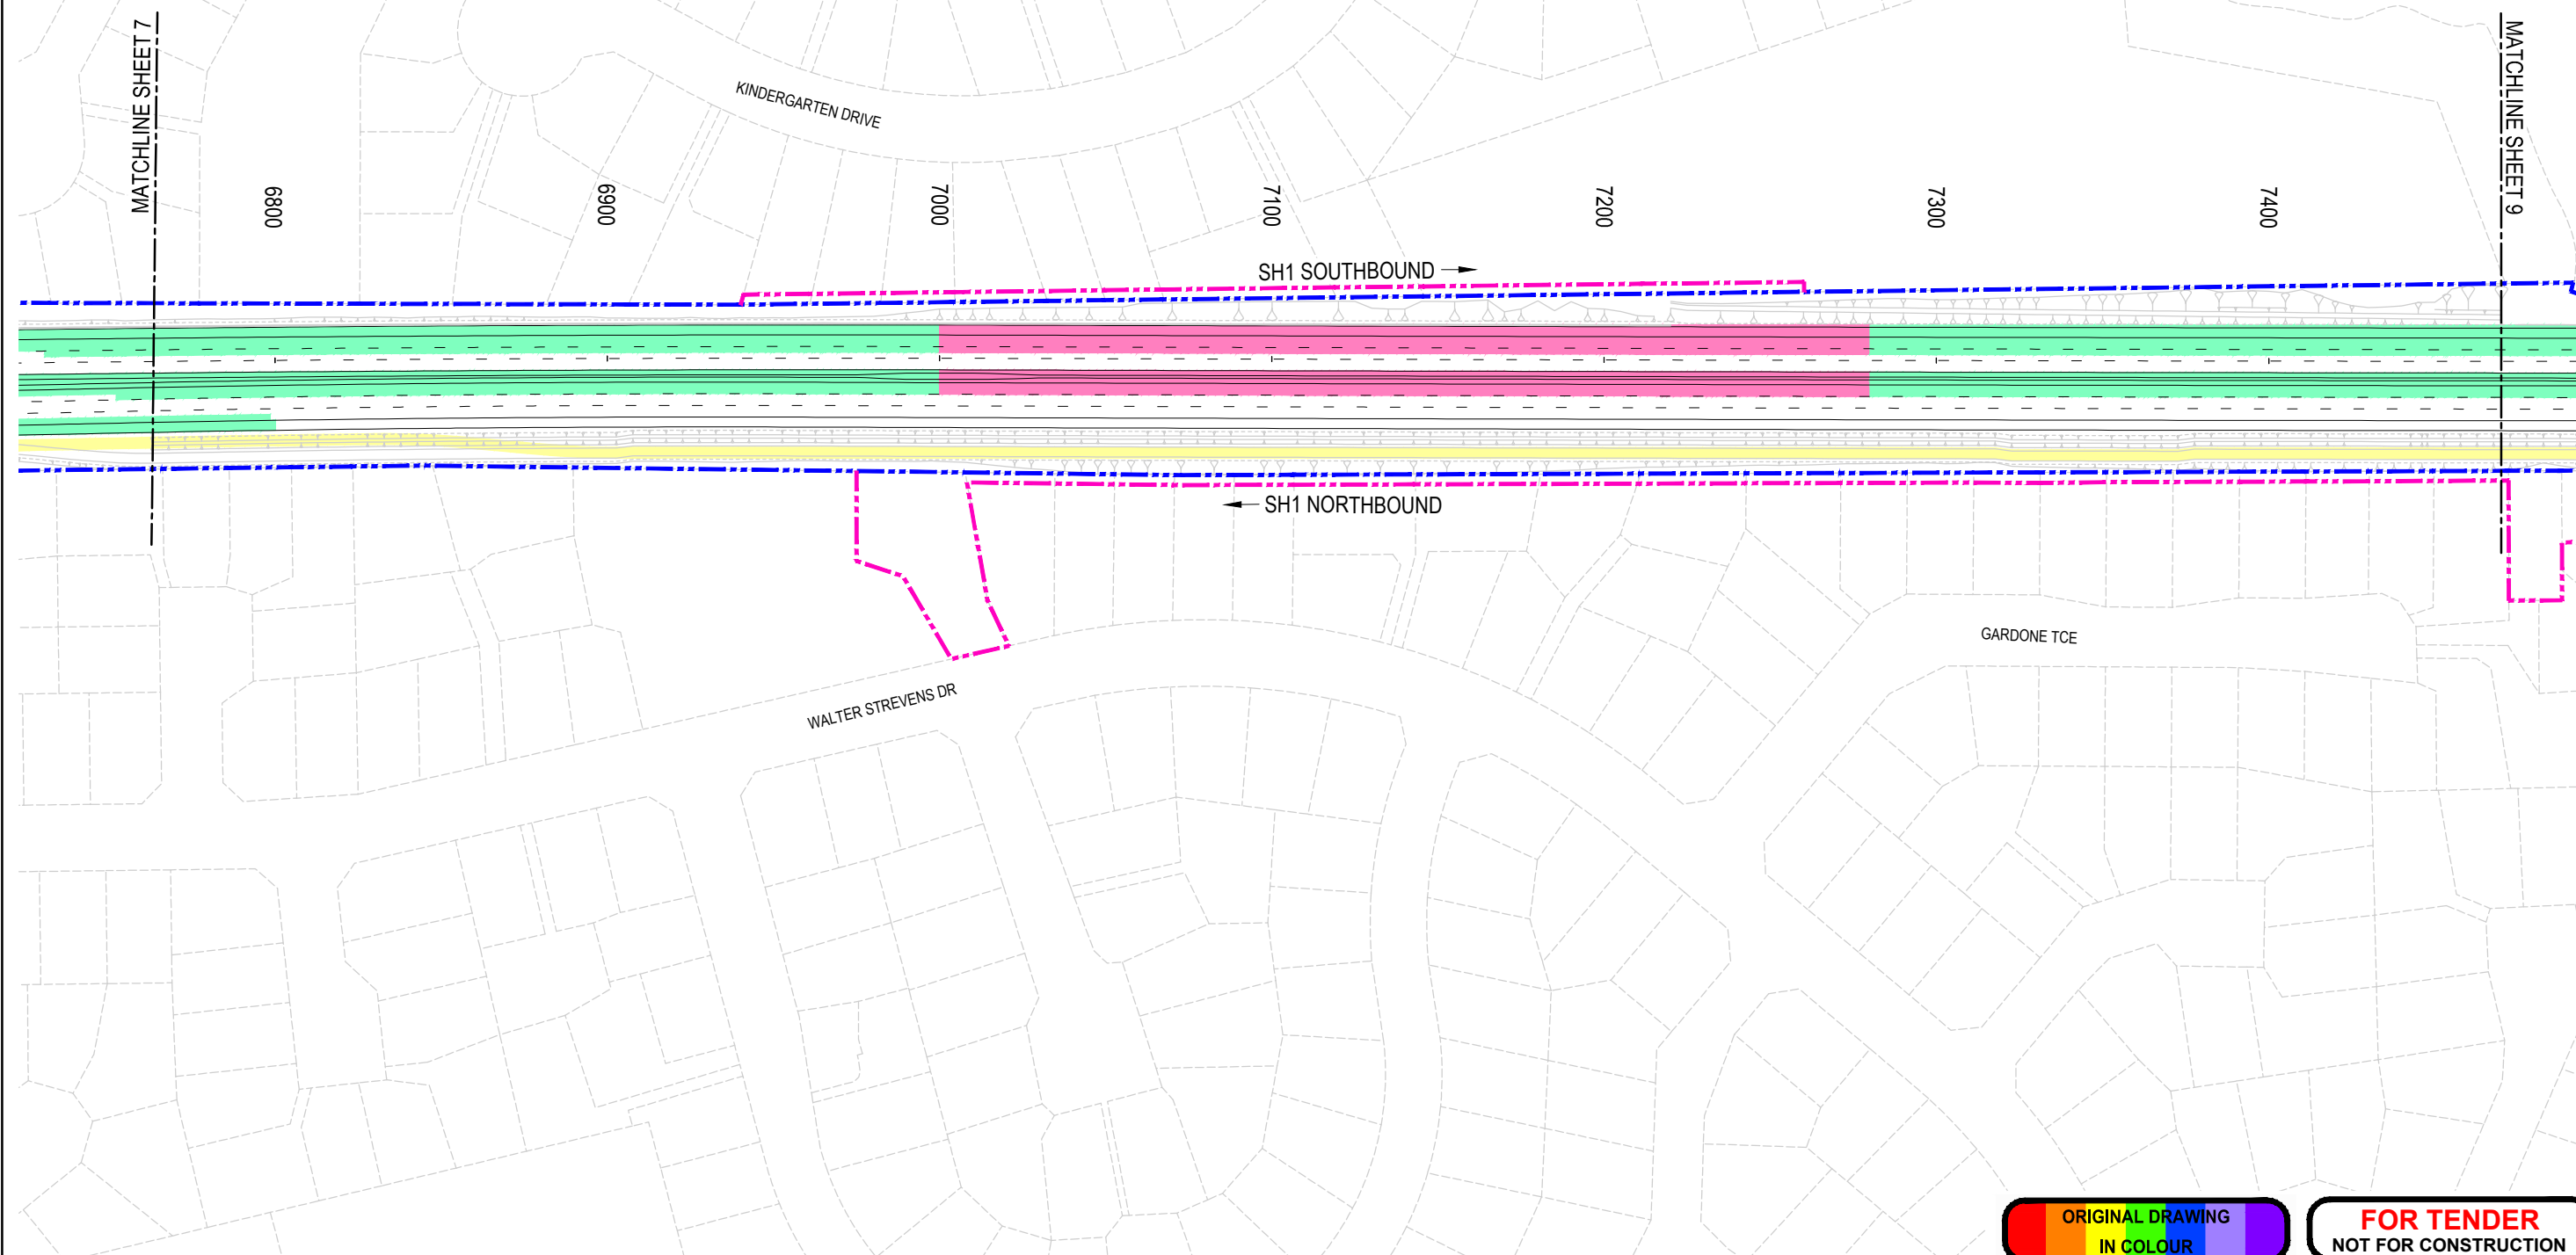

No.	Revision	By	Chk	Appd	Date
0	ISSUED FOR TENDER CONCEPTUAL DESIGN	JDT			02.06.15

Drawing Originator:

Original Scale (A1) 1 : 1000	Design A. Stubbs	mar '15	Approved For Construction*
Reduced Scale (A3) 1 : 2000	Drawn C. Kobus	Mar '15	Date
	Design Checker		
	* Refer to Revision 1 for Original Signature		

Client:
 NZTRANSPORT AGENCY
WAKA KOTAHĪ

Project:
SOUTHERN CORRIDOR IMPROVEMENTS

Title:
**PAVEMENT LAYOUT PLAN
SHEET 8 OF 11**

Discipline CIVIL	Rev. 0
Drawing No. 3311201-CE-0808	





LEGEND:

EXISTING DESIGNATION BOUNDARY
ALTERATION TO EXISTING
DESIGNATION BOUNDARY
(TEMPORARY FOR CONSTRUCTION)

PAVEMENT TYPE 1A

PAVEMENT TYPE 1B

PAVEMENT TYPE 1C

PAVEMENT TYPE 2

PAVEMENT TYPE 3


PAVEMENT TYPE 4




ACCESS ROAD



PAVEMENT CYCLEWAY

 

PAVEMENT TYPE 5A

 

PAVEMENT TYPE 5B



PAVEMENT TYPE 6



PAVEMENT TYPE 7A




PAVEMENT TYPE 7B



PAVEMENT TYPE 8



KEY PLAN

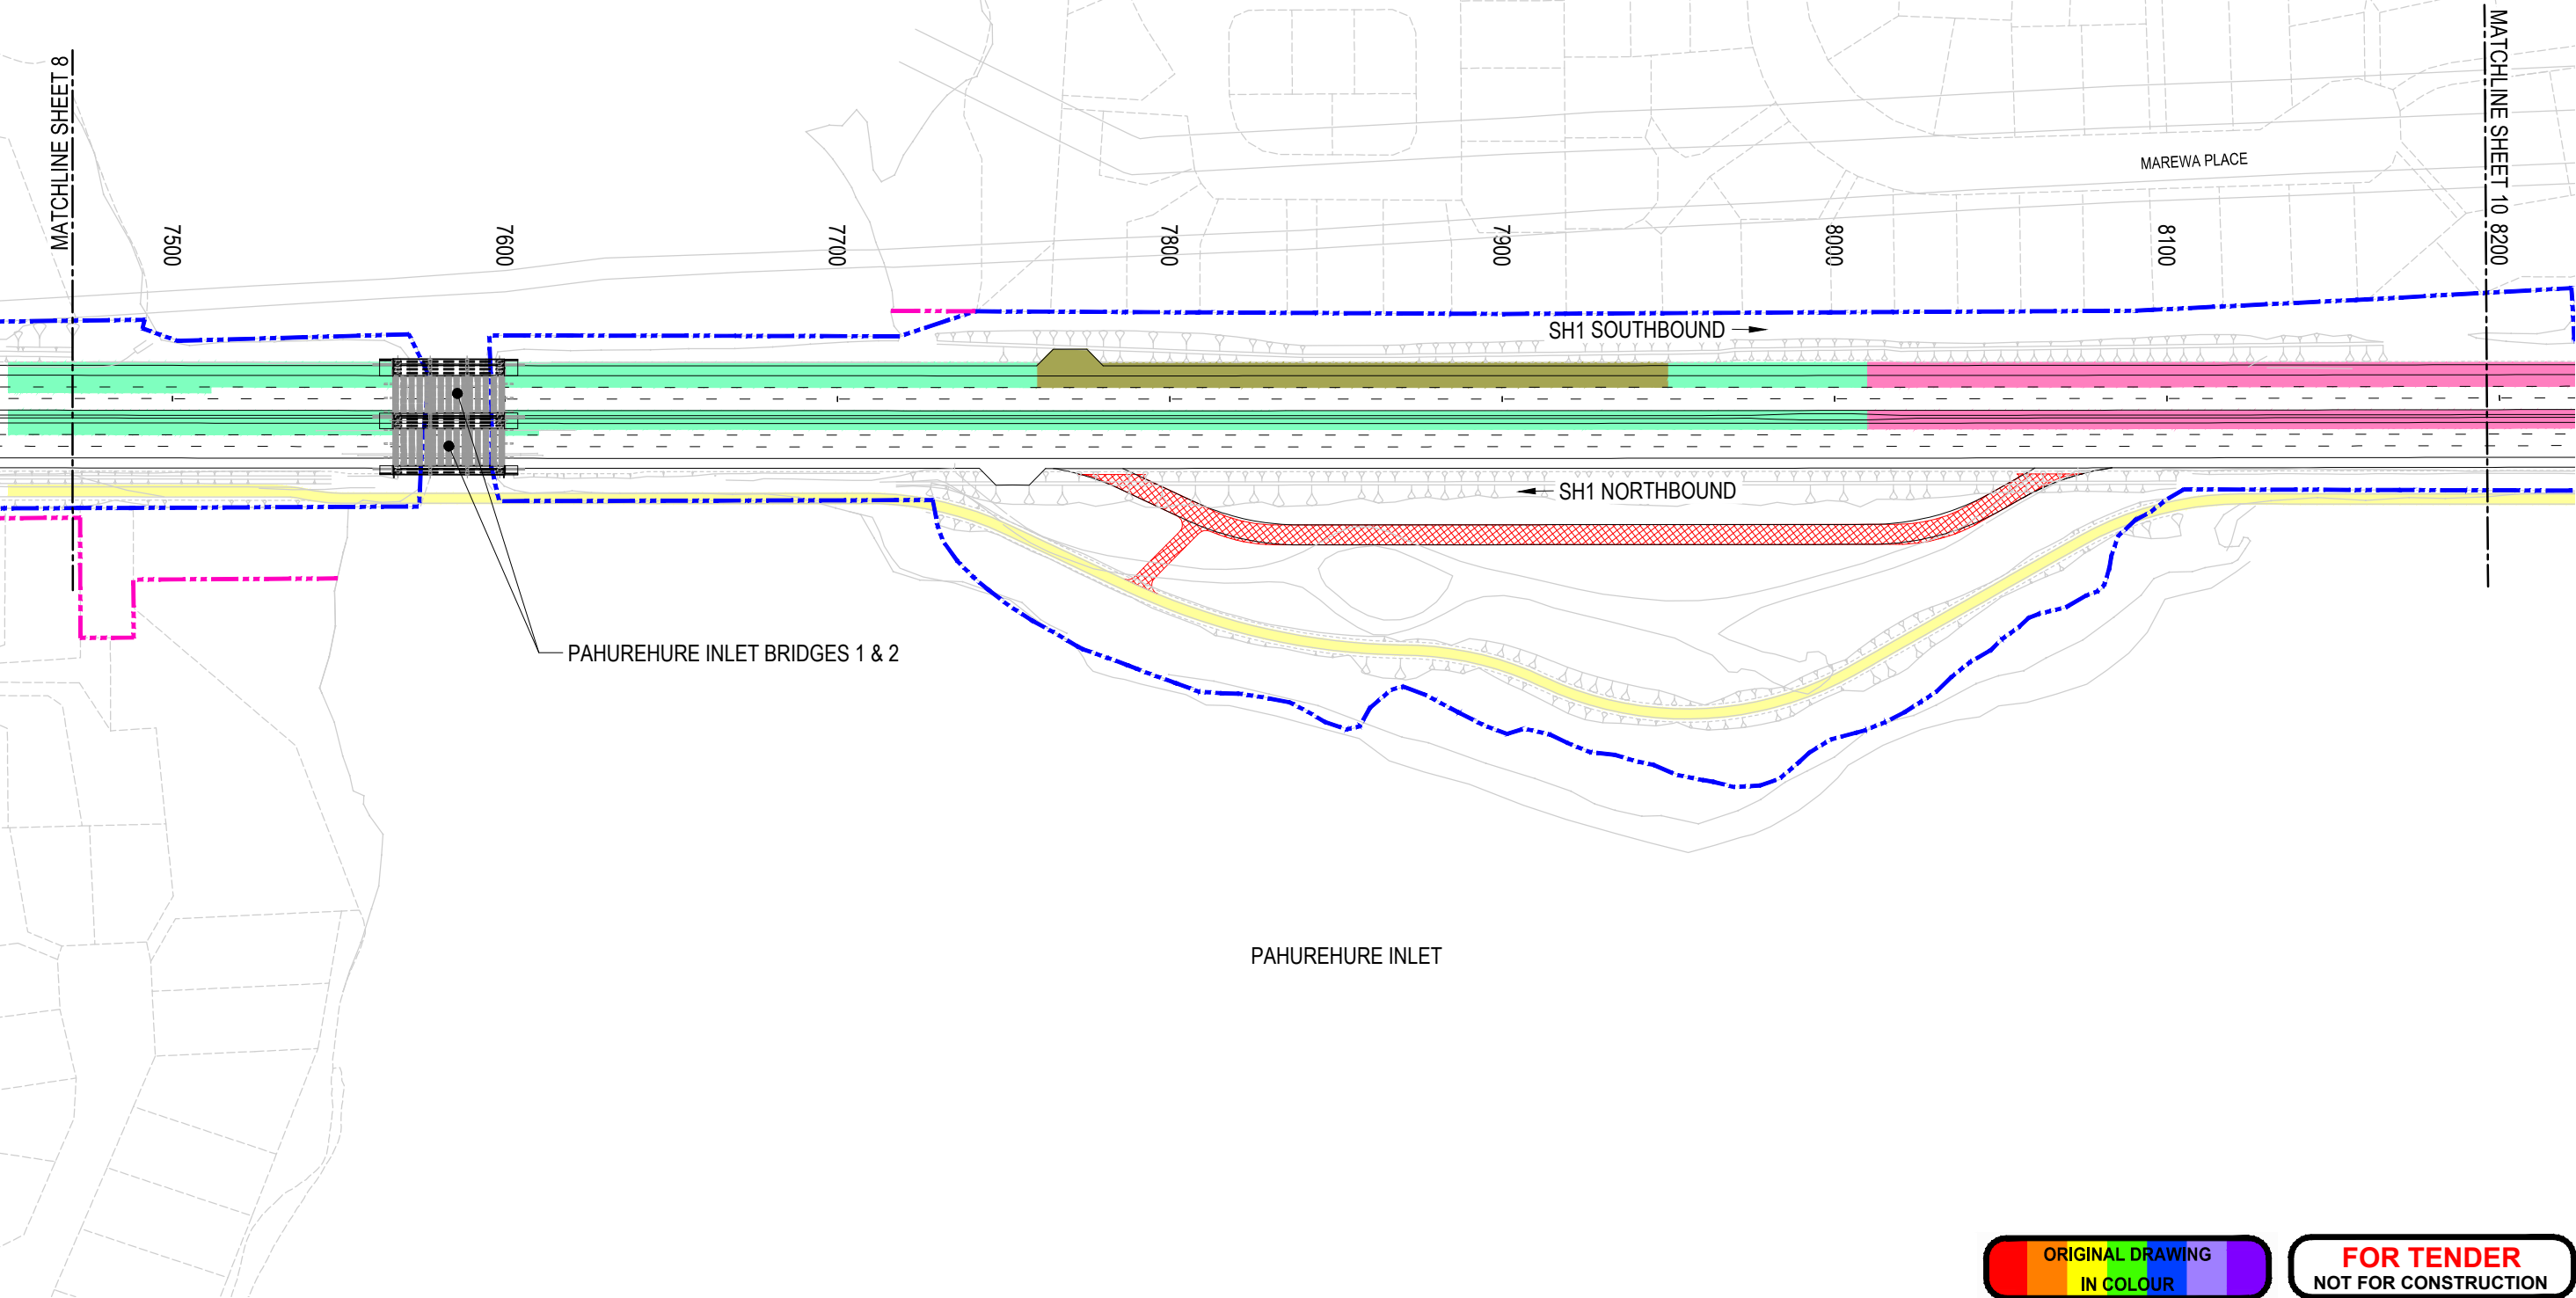

No.	Revision	By	Chk	Appd	Date
0	ISSUED FOR TENDER CONCEPTUAL DESIGN	JDT			02.06.15

Drawing Originator:

Original Scale (A1) 1 : 1000	Design A. Stubbs	Mar '15	Approved For Construction*
Reduced Scale (A3) 1 : 2000	Drawn C. Kobus	Mar '15	Date
	Design Check		

* Refer to Revision 1 for Original Signature

Client:
 NZTRANSPORT AGENCY
WAKA KOTAHĪ

Project: SOUTHERN CORRIDOR IMPROVEMENTS

Title: PAVEMENT LAYOUT PLAN
SHEET 9 OF 11

Discipline CIVIL	Rev. 0
Drawing No. 3311201-CE-0809	



FOR TENDER
NOT FOR CONSTRUCTION



LEGEND:

EXISTING DESIGNATION BOUNDARY
ALTERATION TO EXISTING
DESIGNATION BOUNDARY
(TEMPORARY FOR CONSTRUCTION)

PAVEMENT TYPE 1A

PAVEMENT TYPE 1B

PAVEMENT TYPE 1C

PAVEMENT TYPE 2

PAVEMENT TYPE 3

PAVEMENT TYPE 4




ACCESS ROAD



PAVEMENT CYCLEWAY



PAVEMENT TYPE 5A

 

PAVEMENT TYPE 5B



PAVEMENT TYPE 6



PAVEMENT TYPE 7A



PAVEMENT TYPE 7B



PAVEMENT TYPE 8



KEY PLAN

MATCHLINE SHEET 9

8200

8300

8400

8500

8600

8700

8800

8900

MATCHLINE SHEET 11

SH1 SOUTHBOUND

SH1 NORTHBOUND

PAHUREHURE INLET CULVERT

PAHUREHURE INLET

PESCARA POINT

PORTOFINO POINT

No.	Revision	By	Chk	Appd	Date
0	ISSUED FOR TENDER CONCEPTUAL DESIGN	JDT			02.06.15

Drawing Originator:

Original Scale (A1) 1 : 1000	Design A. Stubbs Mar '15	Approved For Construction*
Reduced Scale (A3) 1 : 2000	Drawn C. Kobus Mar '15	Date
	Design Checker	
	* Refer to Revision 1 for Original Signature	

Client:
 NZTRANSPORT AGENCY
WAKA KOTAHĪ

Project:
SOUTHERN CORRIDOR IMPROVEMENTS

Title:
PAVEMENT LAYOUT PLAN SHEET 10 OF 11


Discipline:
CIVIL

Drawing No.
3311201-CE-0810

Rev.
0

ORIGINAL DRAWING
IN COLOUR

FOR TENDER
NOT FOR CONSTRUCTION

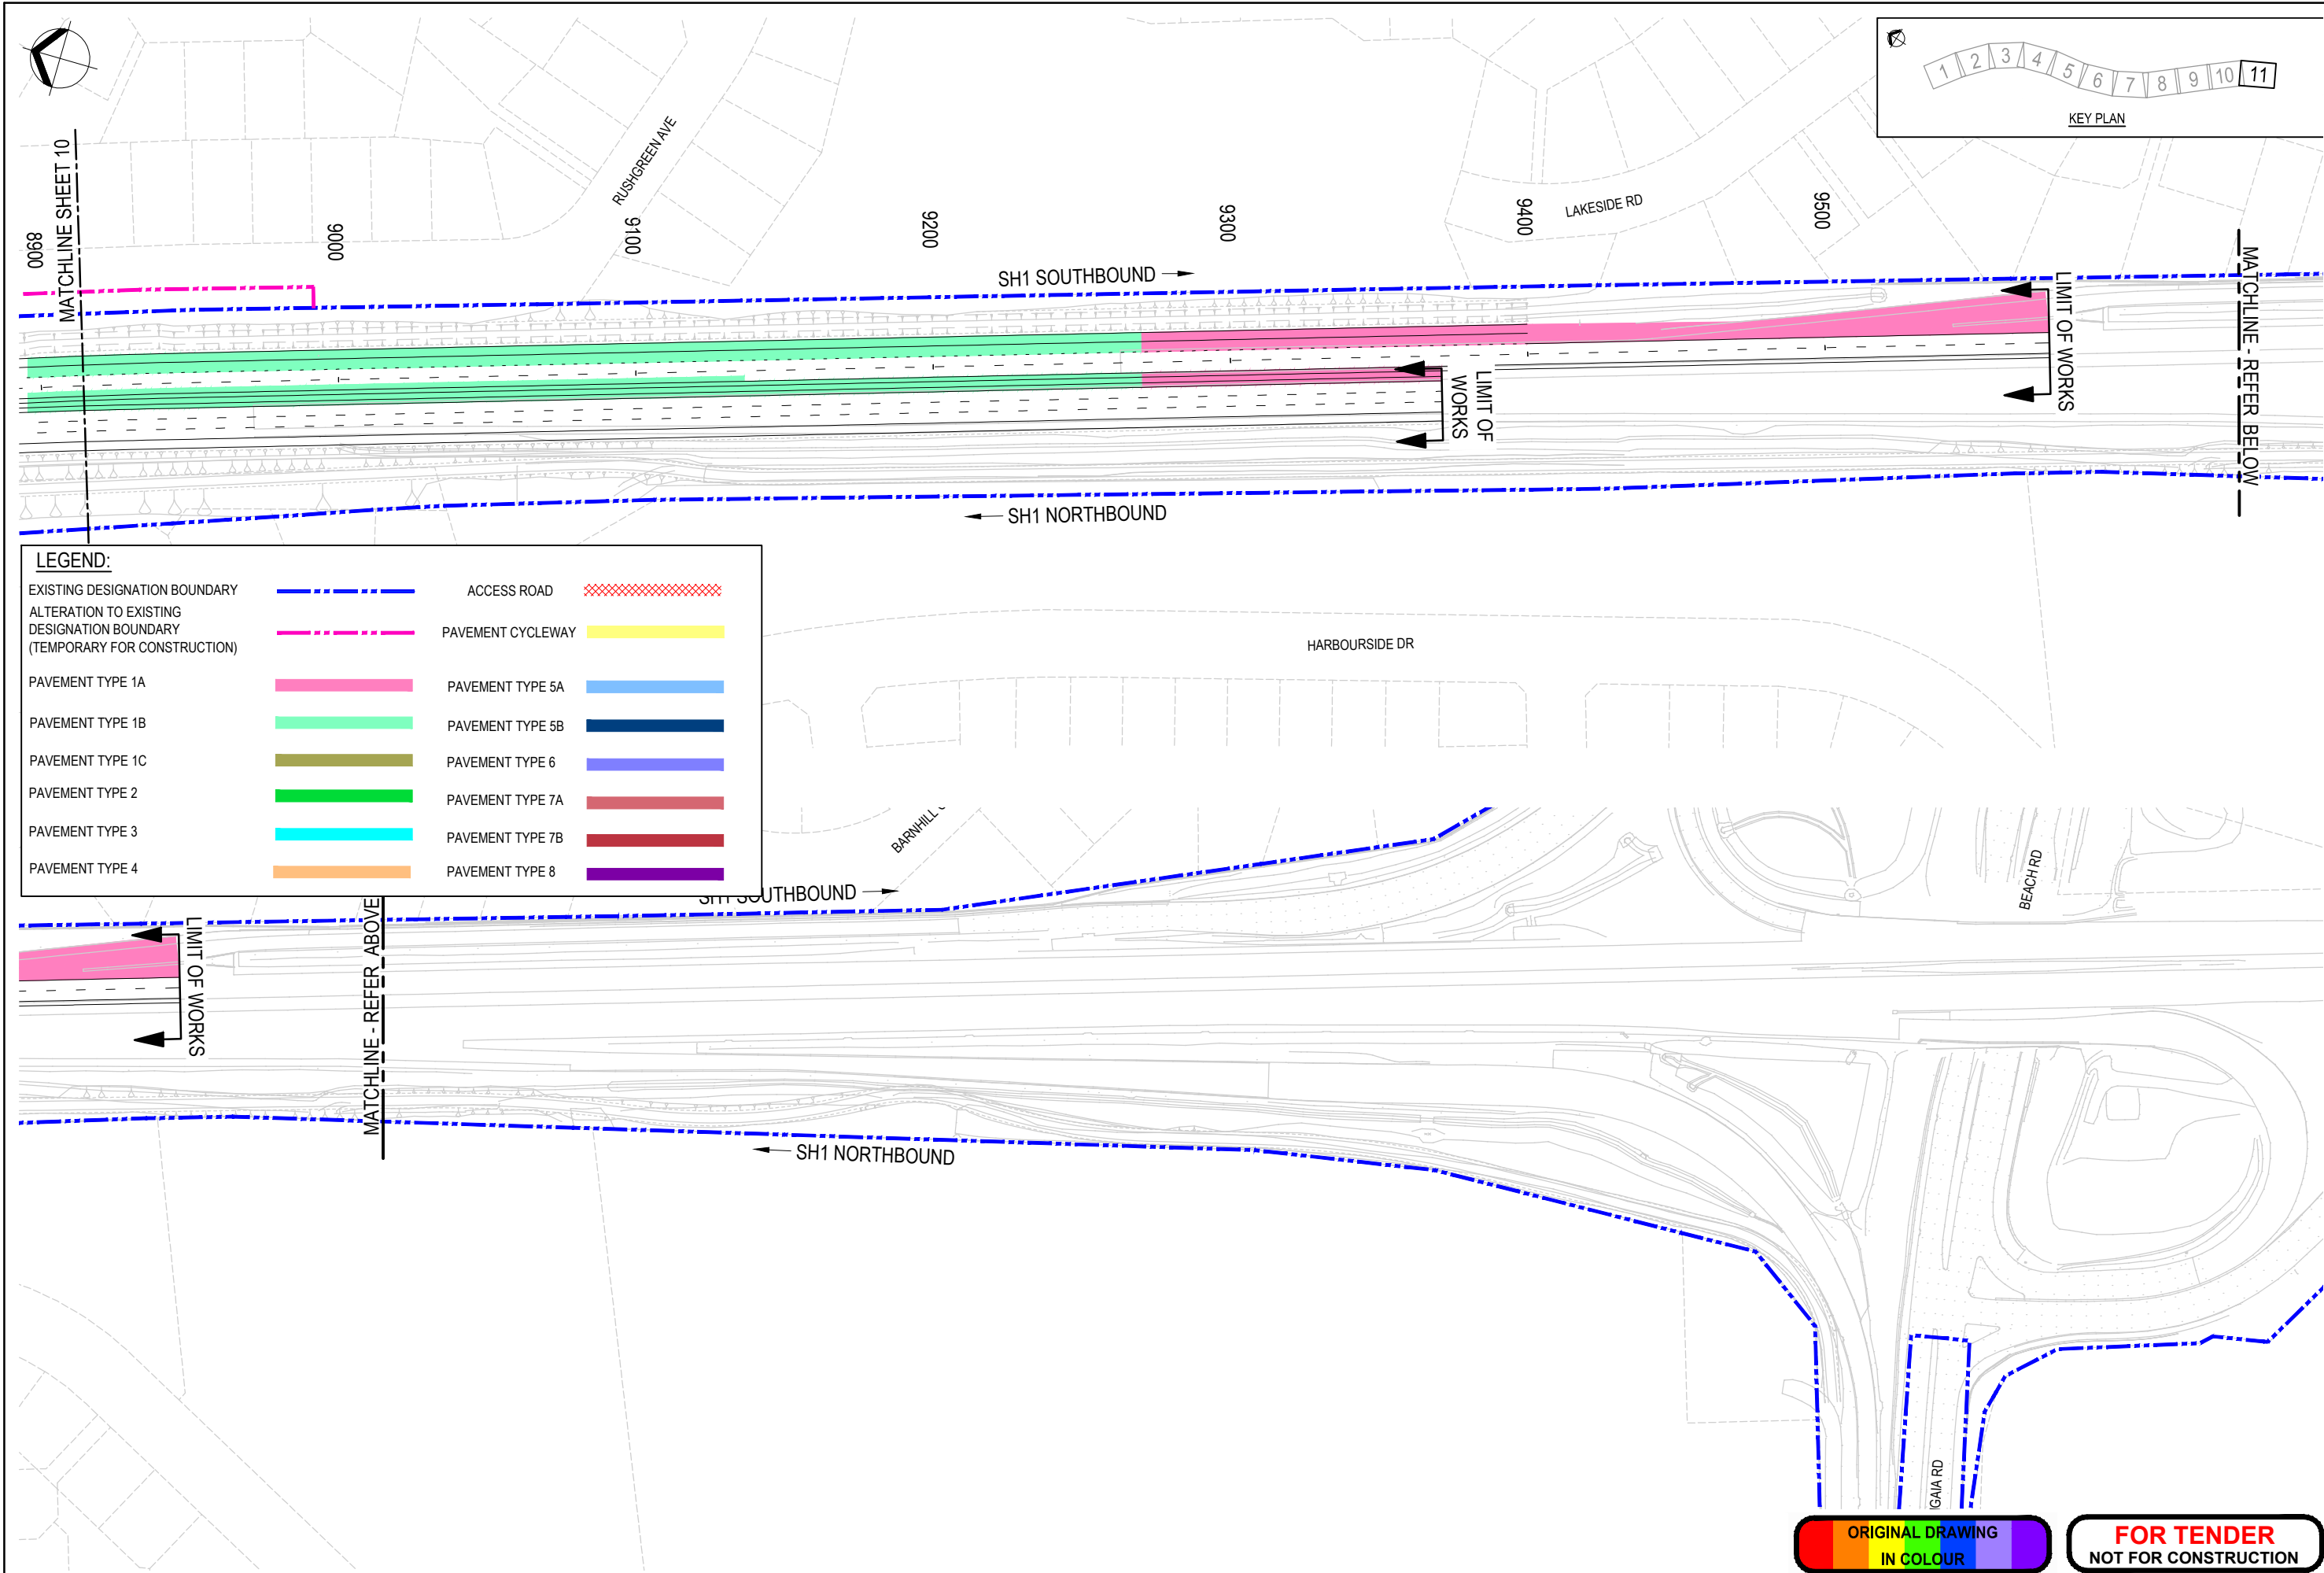

0	ISSUED FOR TENDER CONCEPTUAL DESIGN	JDT		02.06.15
No.	Revision	By	Chk	Appd

Drawing Originator:

Original Scale (A1)	Design	A. Stubbs	Mar '15	Approved For Construction*
1 : 1000	Drawn	C. Kobus	Mar '15	Date
Reduced Scale (A3)	Design Check			
1 : 2000	* Refer to Revision 1 for Original Signature			

Client: **NZTRANSPORT AGENCY**
WAKA KOTAHĪ

Project: SOUTHERN CORRIDOR IMPROVEMENTS

ORIGINAL DRAWING
IN COLOUR

FOR TENDER
NOT FOR CONSTRUCTION

Title: PAVEMENT LAYOUT PLAN
SHEET 11 OF 11

Discipline	CIVIL
Drawing No.	3311201-CE-0811
Rev.	0